


ARIPA DE PLOAIE COMPUSA 90 x 75 mm - 150 - 12
x 12_2 - propunere schema de montare

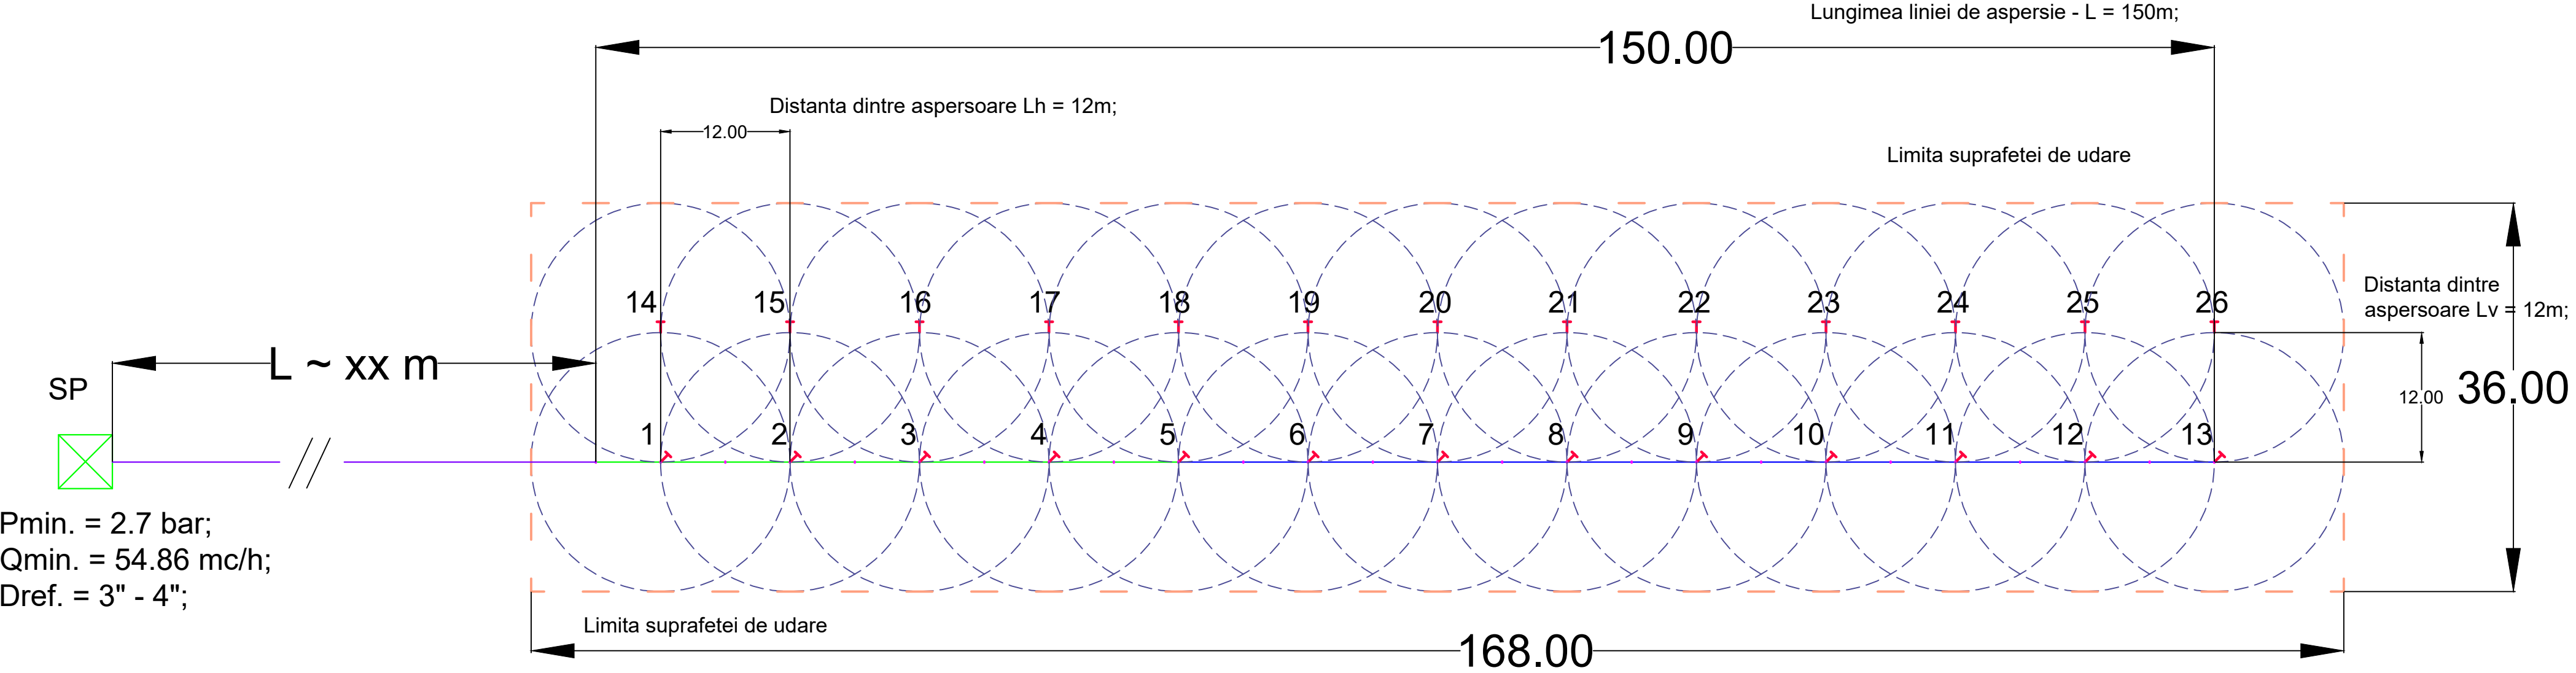


Pmin. = 2.7 bar;
Qmin. = 54.86 mc/h;
Dref. = 3" - 4";

Caracteristici generale: ARIPA DE PLOAIE COMPUSA 90 x 75 mm - 150 - 12 x 12_2;		
Suprafata maxima de udare a sistemului de aspersie:	S asp. [mp]	6048
Caracteristici hidraulice recomandate (la intrarea in sistemul de aspersie):	Q min. [mc/h]	54,86
	P min. [bari]	2,7
	P max [bar]	4
Diametru nominal conducta principala:	D [mm]	90
Diametru nominal conducta secundara:	D [mm]	75
Lungimea totala a sistemului de aspersie:	L [m]	150
Distanța dintre aspersoare:	D asp. [m]	12
Tip aspersor :	Aspersor 1610 SK, 3/4", 4 x 5mm, orange - TR;	
Diametru duze aspersor:	2 duze	5.0 mm x 4.0 mm
Caracteristici hidraulice Aspersor 1610 SK, 3/4", 4 x 5mm, orange - TR;	Q asp. [mc/h]	2,11
	P min. (bar)	2
Raza de udare a aspersorului:	R udare [m]	12
Nivelul mediu de precipitatii pe suprafata de udare / ora:	P [mm]	9,07
Norma medie de irigare / ora:	NI [mc/ha]	90,71

Componente: ARIPA DE PLOAIE COMPUSA 90 x 75 mm - 150 - 12 x 12_2;	U.M.	Cantitate
Tronson conducta aripa de ploaie, D = 90mm, L = 6m, PN4 - DD;	buc.	9
Tronson conducta aripa de ploaie, D = 75mm, L = 4m, PN4 - DD;	buc.	16
Reductie aripa de ploaie, 90 x 75mm;	buc.	1
Aspersor 1610 SK, 3/4", 4 x 5mm, orange - TR;	buc.	26
Hidrant aripa de ploaie - 90mm x 1" x 90mm;	buc.	4
Hidrant aripa de ploaie - 75mm x 1" x 75mm;	buc.	9
Dop aripa de ploaie, D = 75mm tata (cu clesti);	buc.	1
Robinet 1" cu filet interior si exterior (Fe x Fi) - TR;	buc.	13
Prelungitor aspersor PVC 1", L = 100cm, Fe x Fe - TR;	buc.	13
Adaptor pompa aripa de ploaie, 90 x 3" Fe, mama (fara clesti);	buc.	1
Garnitura aripa de ploaie, D = 90mm;	buc.	16
Garnitura aripa de ploaie, D = 75mm;	buc.	28
Tub de picurare orb (pentru picuratori exteriori), D = 25mm x 1,5mm, rola 200m - EMY;	m	156
Adaptor aspersor rapid cu suport de tija 3/4" x 3/4" si robinet - EMY;	buc.	13
Distribuitoi cruce aspersie Fe x Fi, 1" x 1" x 3/4" x 3/4" - TR;	buc.	13
Tija suport aspersor fier, D = 8mm, L = 120cm - TR;	buc.	13
Dop compresiune 25mm - NTR;	buc.	13
Niplu PE redus 1" x 1/2" - PLP;	buc.	13
Teflon 12mm x 10m x 0.076mm - PLP;	buc.	6

Verificare Hidraulica

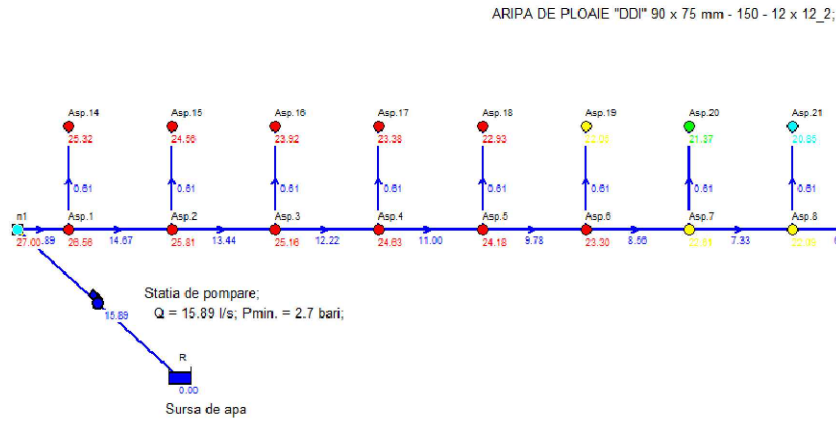

LEGENDA:

- Tronson conducta aripa de ploaie, D = 63mm, PN4, SDR41, L = 6m, cu sistem de prindere rapida;
- Tronson conducta aripa de ploaie, D = 75mm, PN4, SDR41, L = 6m, cu sistem de prindere rapida;
- Conducta flexibila D25 mm;
- Limita suprafetei de udare
- SP
- Grup de pompare
- Aspersor 1610 - 3/4" (duze standard 5 x 4.2 mm si duza la schimb 6mm)
- Raza de udare - R = 12 - 15m la presiunea nominala de lucru P > 1.5 bari

		S.C. DEPOZITUL DE IRIGATII S.R.L. Mobil: 0775203103 Email: office@depozitul-de-irigatii.com Website: http://depozitul-de-irigatii.com
Denumire planșă:	Plan general de amplasament ARIPA DE PLOAIE COMPUSA 90 x 75 mm - 150 - 12 x 12_2;	
Dep. Vanzari:	Laura Svoronos	