



ARIPA DE PLOAIE COMPUSA 110 x 90 mm - 198 -
12 x 12_3 - propunere schema de montare

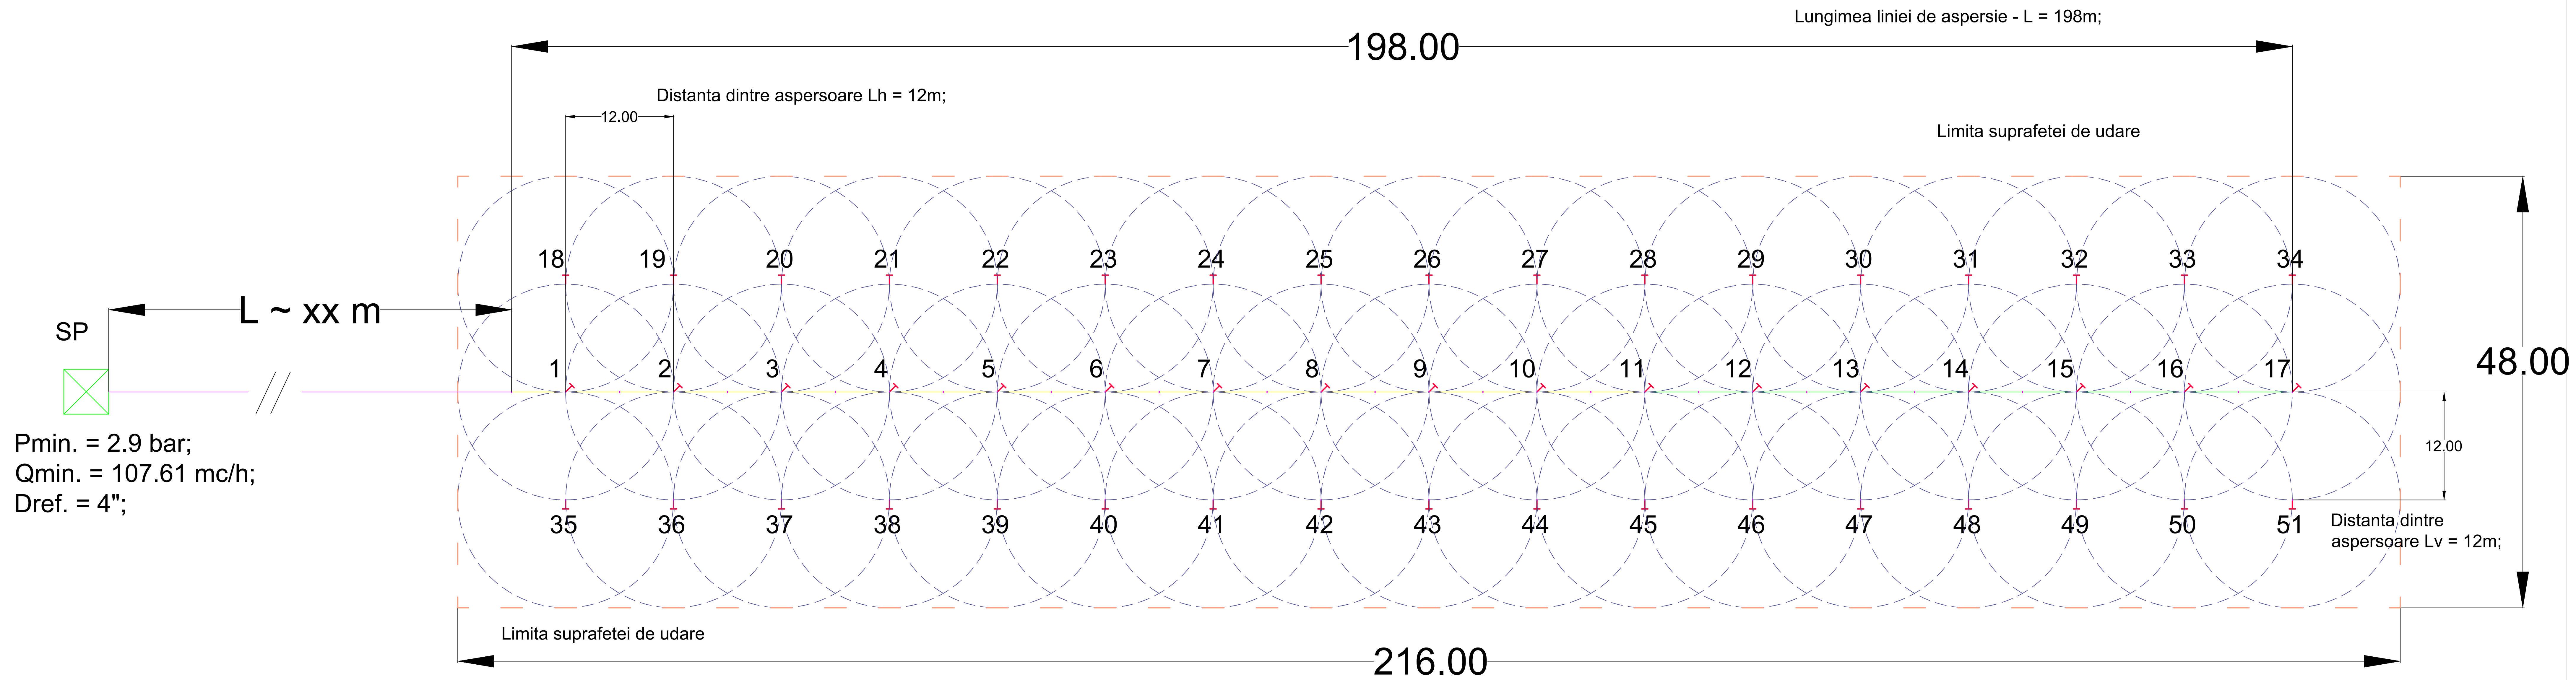

Caracteristici generale: ARIPA DE PLOAIE COMPUSA 110 x 90 mm - 198 - 12 x 12, 3;		
Suprafata maxima de udare a sistemului de asperispe:	S asp. [mp]	10368
Caracteristici hidraulice recomandate (la intrarea in sistemul de asperispe):	Q min. [mc/h]	107,61
	P min. [bar]	2,9
	P max [bar]	4
Diametru nominal conducta principala:	D [mm]	110
Diametru nominal conducta secundara:	D [mm]	90
Lungimea totala a sistemului de asperispe:	L [m]	198
Distanța dintre aspersoare:	D asp. [m]	12
Tip aspersor :	Aspersor 1610 SK, 3/4", 4 x 5mm, orange - TR;	
Diametru duze aspersor:	2 duze	5.0 mm x 4.0 mm
Caracteristici hidraulice Aspersor 1610 SK, 3/4", 4 x 5mm, orange - TR;	Q asp. (mc/h)	2,11
	P min. (bar)	2
	R udare [m]	12
Raza de udare a aspersorului:	P [mm]	10,38
Nivelul mediu de precipitatii pe suprafata de udare / ora:	NI [mc/ha]	103,79
Norma medie de irigare / ora:		

Componente: ARIPA DE PLOAIE COMPUSA 110 x 90 mm - 198 - 12 x 12_3;	U.M.	Cantitate
Tronson conducta aripa de ploaie, D = 110mm, L = 6m, PNA - DDI;	buc.	21
Tronson conducta aripa de ploaie, D = 90mm, L = 6m, PN4 -DDI;	buc.	12
Reductie aripa de ploaie, 110 x 90mm;	buc.	1
Aspersor 1610 SK, 3/4", 4 x 5mm, orange - TR;	buc.	51
Hidrant aripa de ploaie - 110mm x 1" x 110mm;	buc.	10
Hidrant aripa de ploaie - 90mm x 1" x 90mm;	buc.	7
Dop aripa de ploaie, D = 90mm tata (cu clesti);	buc.	1
Robinet 1" cu filet interior si exterior (Fe x Fil) - TR;	buc.	17
Prelungitor aspersor PVC 1", L = 100cm, Fe x Fe - TR;	buc.	17
Adaptor pompa aripa de ploaie, 110 x 4" Fe, mama (fara clesti);	buc.	1
Garnitura aripa de ploaie, D = 110mm;	buc.	34
Garnitura aripa de ploaie, D = 90mm;	buc.	22
Tub de picurare orb (pentru picuratori exteriori), D = 25mm x 1,5mm, rola 200m - EMY;	m	408
Adaptor aspersor rapid cu suport de tija 3/4" x 3/4" si robinet - EMY;	buc.	34
Distribuitoar cruce aspersie Fe x Fil, 1" x 1" x 3/4" x 3/4" - TR;	buc.	17
Tija suport aspersor fier, D = 8mm, L = 120cm - TR;	buc.	34
Niplu PE redus 1" x 1/2" - PLP;	buc.	34
Teflon 12mm x 10m x 0.076mm - PLP;	buc.	8

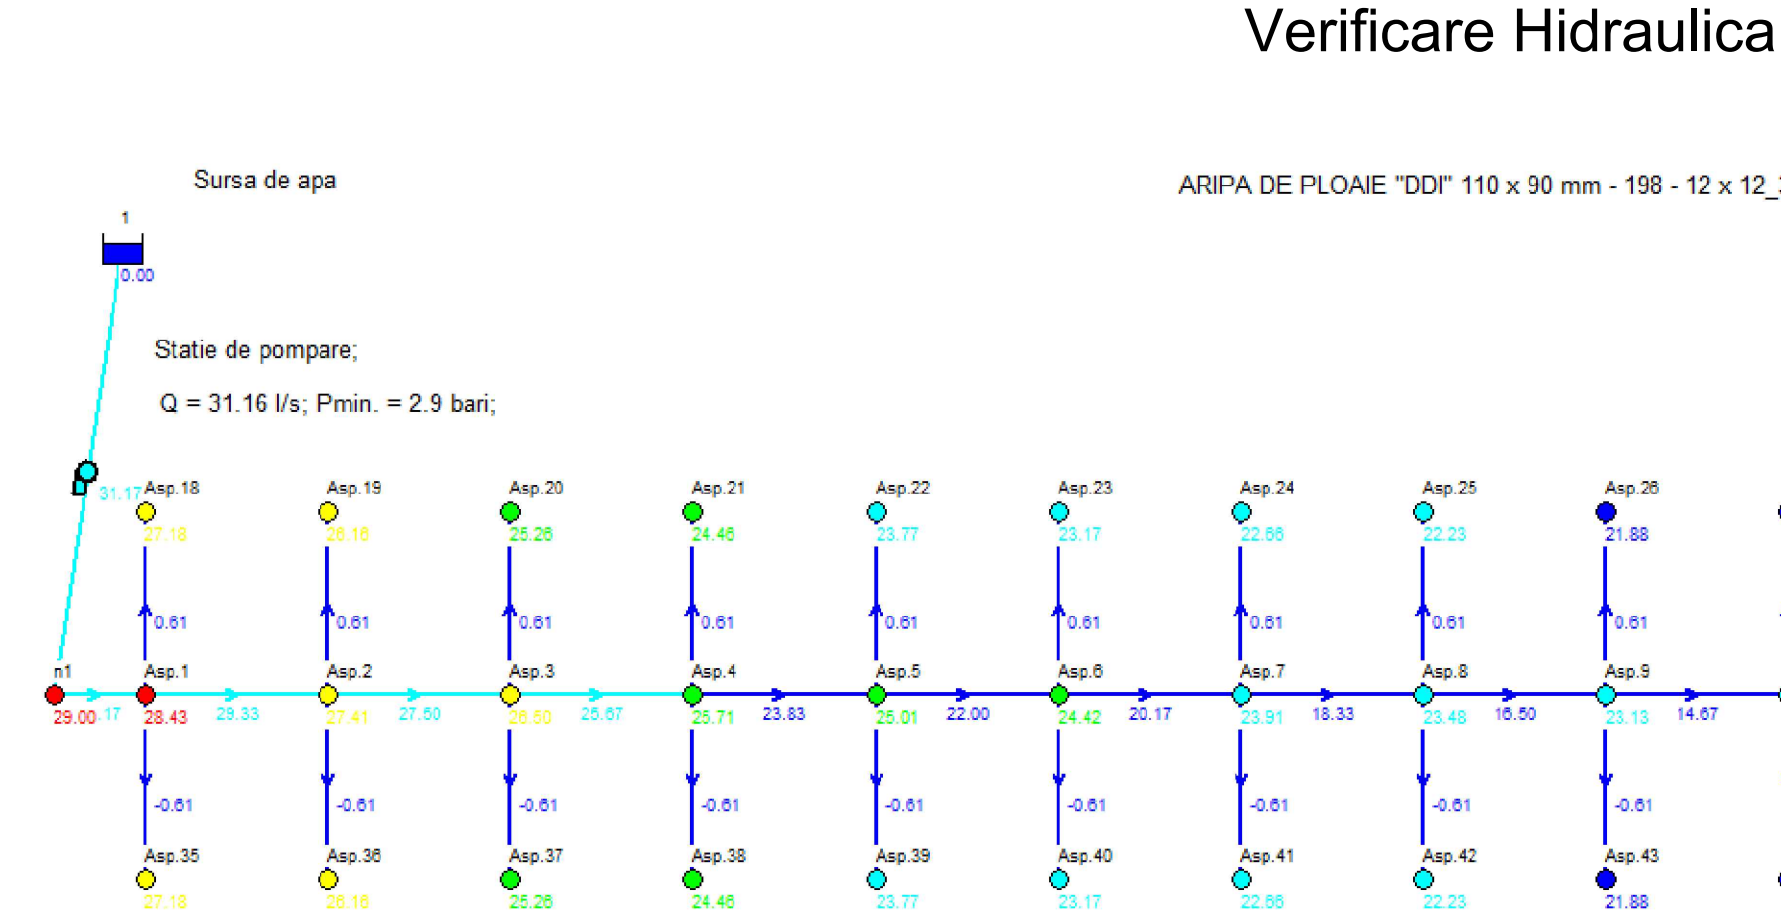

LEGENDA:

-  Tronson conducta aripa de ploaie, D = 63mm, PN4, SDR41, L = 6m, cu sistem de prindere rapida;
  Tronson conducta aripa de ploaie, D = 75mm, PN4, SDR41, L = 6m, cu sistem de prindere rapida;
  Conducta flexibila D25 mm;
  Limita suprafetei de udare
-  Grup de pompare
- 
 12.00

 1

 Aspersor 1610 - 3/4" (duze standard 5 x 4.2 mm si duza la schimb 6mm)

 Raza de udare - R = 12 - 15m la presiunea nominala de lucru P > 1.5 bari